


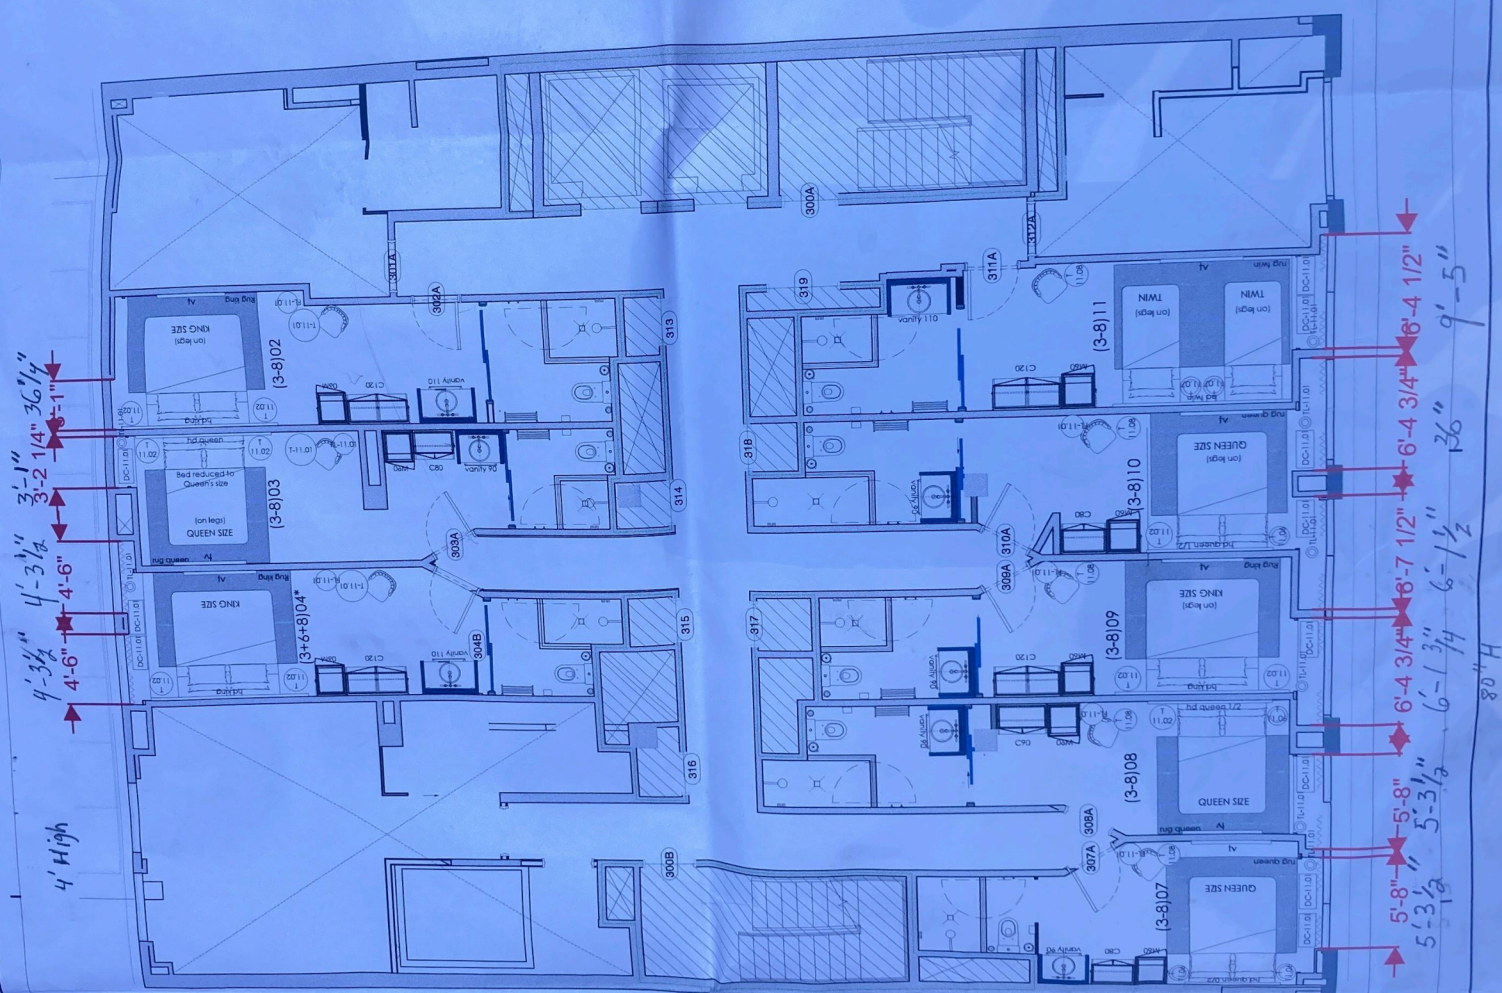

GENERAL ARRANGEMENT PLAN - 3rd LEVEL

SCALE 1/100